GENERAL LEGEND

AW	=	drain water	KW	=	cold water	AFFL	=	above finished floor level
Dat	=	dataline	KWw	=	cold water soft	SFB	=	separate filing-boiler
EZ	=	power line (supply)	LR	=	conduit Ø	VEW	=	demineralized water
FD	=	floor opening	CNS	=	stainless steel (inox)	WD	=	wall opening
HW-VL	=	hot water flow	MK	=	supply chanell	WS	=	wall slot
HW-RL	=	hot water return	PA	=	equipotential conductor	WW	=	warm water
KB	=	cored hole Ø	STL	=	control line	WWw	=	warm water soft

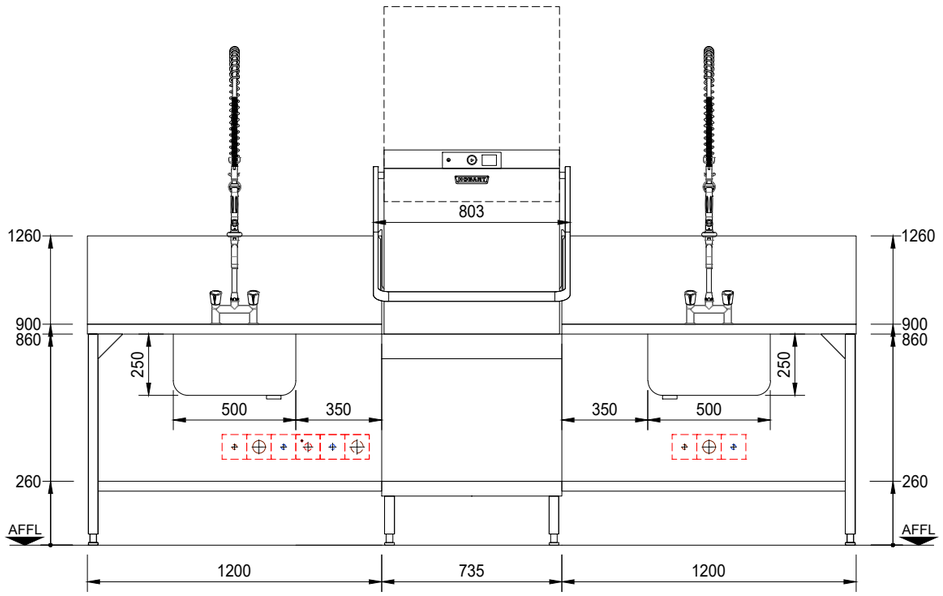

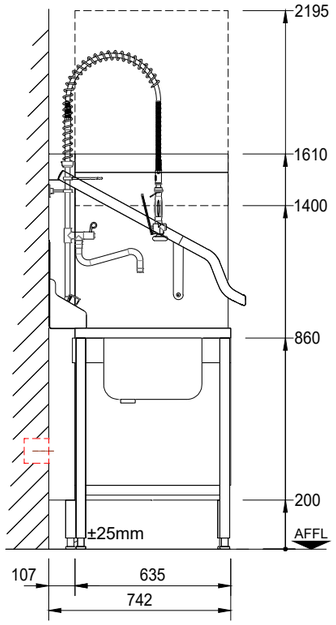

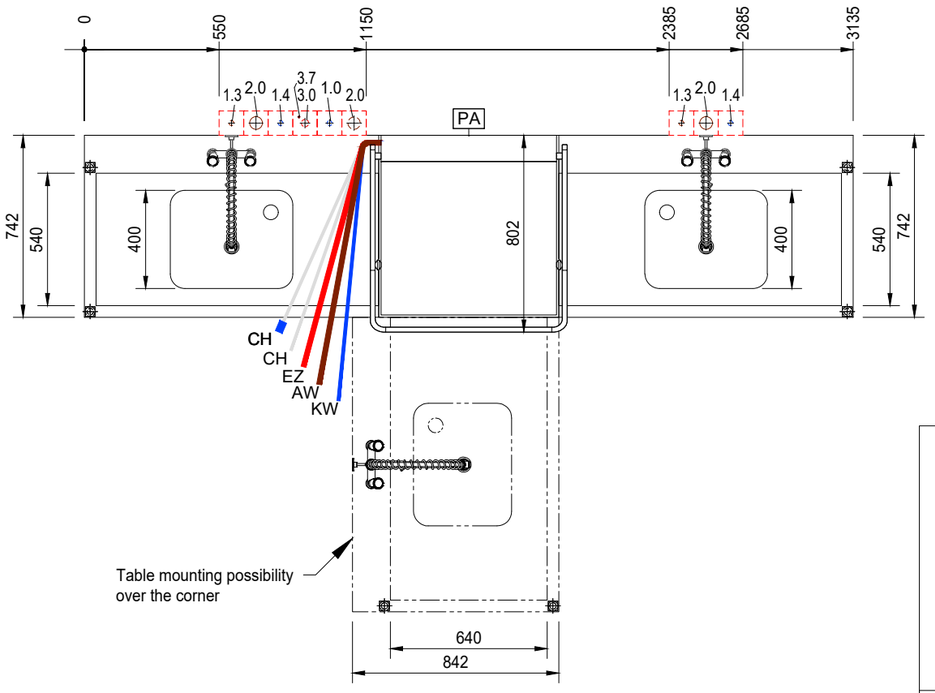

Table connection without Splash panel

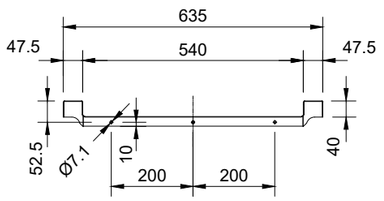

Table connection with Splash panel

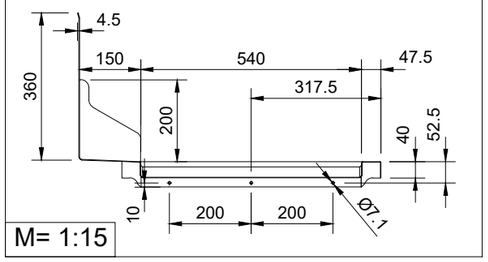

M= 1:15

GENERAL INFORMATION

Connections: The connection of the dishwasher to all services (e.g. electrical, water, drain, exhaust) must comply with all national and local codes of practice and must be carried out by qualified people.
Attention: If the dishwasher has a frequency inverter included and is connected after a RCD (FI PROTECTIVE SWITCH), this must be AC/DC sensitive type B.
Exhaust: A frost-protection flap is recommended if the exhaust air from the machine is ducted directly outside. If an exhaust hood is installed on top of the dishwasher, an airgap of min. 150mm needs to be maintained. Operational fluctuations can lead to a temporary higher exhaust temperature and humidity (DIN EN 16282-1).
Wash result: A streak free result is achievable with low mineral concentration of the rinse water only (see caption water/conductivity). If necessary a de-mineralization system should be installed.
Dimensions: Dimensions in the drawing are finished dimensions in millimeters.
Transport: Minimum measurements of entry doors = outer largest dimension of machine height + 300mm; machine width + 400mm!
Shut-off valves: The isolating valves for rinse water, tank filling or demi-rinse are to be supplied by others.
Floor drain: Splash floor drains should be installed for machine cleaning and for general cleaning purpose.
Ventilation: The ventilation and exhaust for the room must be according to DIN EN 16282-1. Radiated heat emissions must be considered.

Machine-Type:	**Dishwasher**						**Heating:**	**Electrical**	
Model:	**PROFI AMXXL-10C**						**Operation:**	**L/R/L**	
Rack size:	**600 x 500**	**Loading height: 540**					**Main-Switch:**	**by others**	

required supply (by others) (all installations according to local regulations) (technical feasibility must be checked on site)

Electrical		Voltage	Frequency	Structure	Fuse		Total Load		Location
3.7	PA	Equipotential							400mm AFFL
3.0	EZ	400 V	50 Hz	3-N-PE	3 x 32 A		15,9 kW		400mm AFFL

Water		Consumption	Temp.	Hardness	Conductance	Dimension	Connection	Location
2.0	AW	Drain (Siphon provided by customer) / (max. drain height 750mm)				DN50	Drain pipe	400mm AFFL
1.4	KW					DN20	G¾ male	400mm AFFL
1.3	WW					DN20	G¾ male	400mm AFFL
1.0	KWw	1,8 l / Rack	min. 10 °C	max. 3,75°e (0,5mmol/l) / 80µS/cm		DN20	G¾ male	400mm AFFL
		40,0 l (Filling)	max. 60°C	required water flow min. 5l/min				

Water-Flow-Pressure provided by customer min. 0,5 bar / 7,3 psi - max. 10 bar / 145 psi **(Installation in accordance to DIN 1988!)**

machine-side connentions and data

CH Supply hose for detergent	2000 mm	CH Supply hose for rinse aid (blue marking)	2000 mm		
EZ Power cord	2500 mm	AW Drain hose ID20 / OD25	2000 mm	KWw Supply hose R¾	2000 mm

Heat-Radiation of the machine (thermal output to the room)

washware:	2,3 kW	latent:	0,3 kW	sensible:	0,9 kW

Index	Änderungen / Changes	Datum / Date	Name

Das Urheberrecht an dieser Zeichnung verbleibt bei der HOBART GmbH.
Jede nicht von uns schriftlich genehmigte Benutzung, Vervielfältigung, Überlassung an Dritte ist strafbar und macht schadensersatzpflichtig.

This document contains proprietary and confidential data of HOBART GmbH. No disclosure, reproduction or use of any part there of may be made without written permission of HOBART GmbH.

HOBART GmbH
Robert-Bosch-Straße17
77656 Offenburg, Germany

Tel.: +49(0)781.600-0
Fax.: +49(0)781.600-2319
www.hobart.de

Datum / Date: 30.12.2025	Project:		
Gezeichnet / Drawn by: S.Doll			
Geprüft / Checked by:			
Projectmanager:	Maßstab / Scale: 1:25 @ A3	Order-No.:	Zeichnungsnummer / Drawing-No.: